maake
MAGAZINE
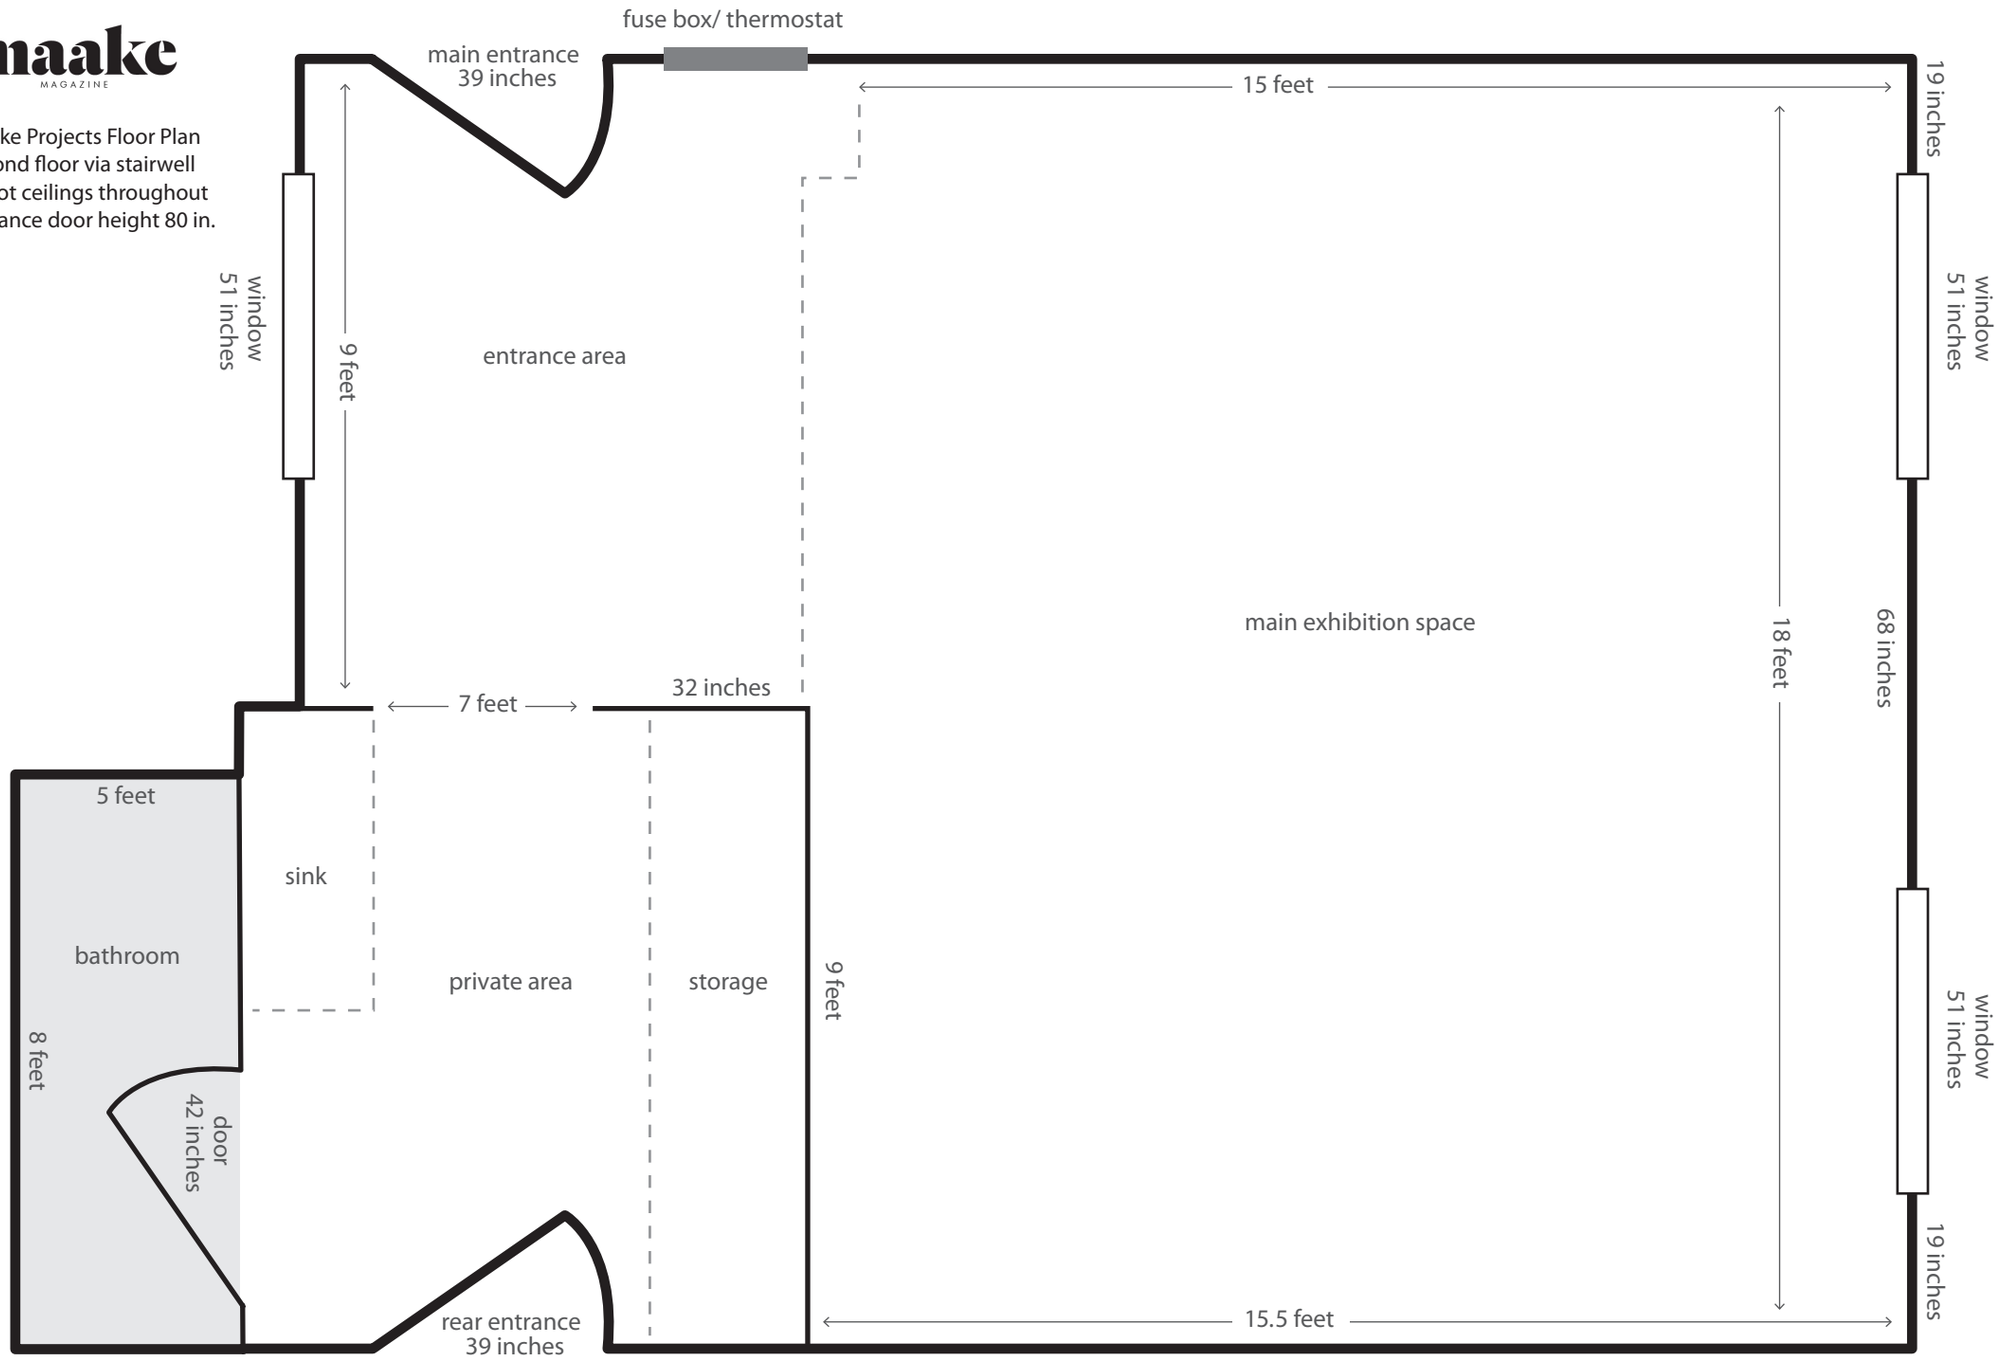
Maake Projects Floor Plan
Second floor via stairwell
8-foot ceilings throughout
Entrance door height 80 in.